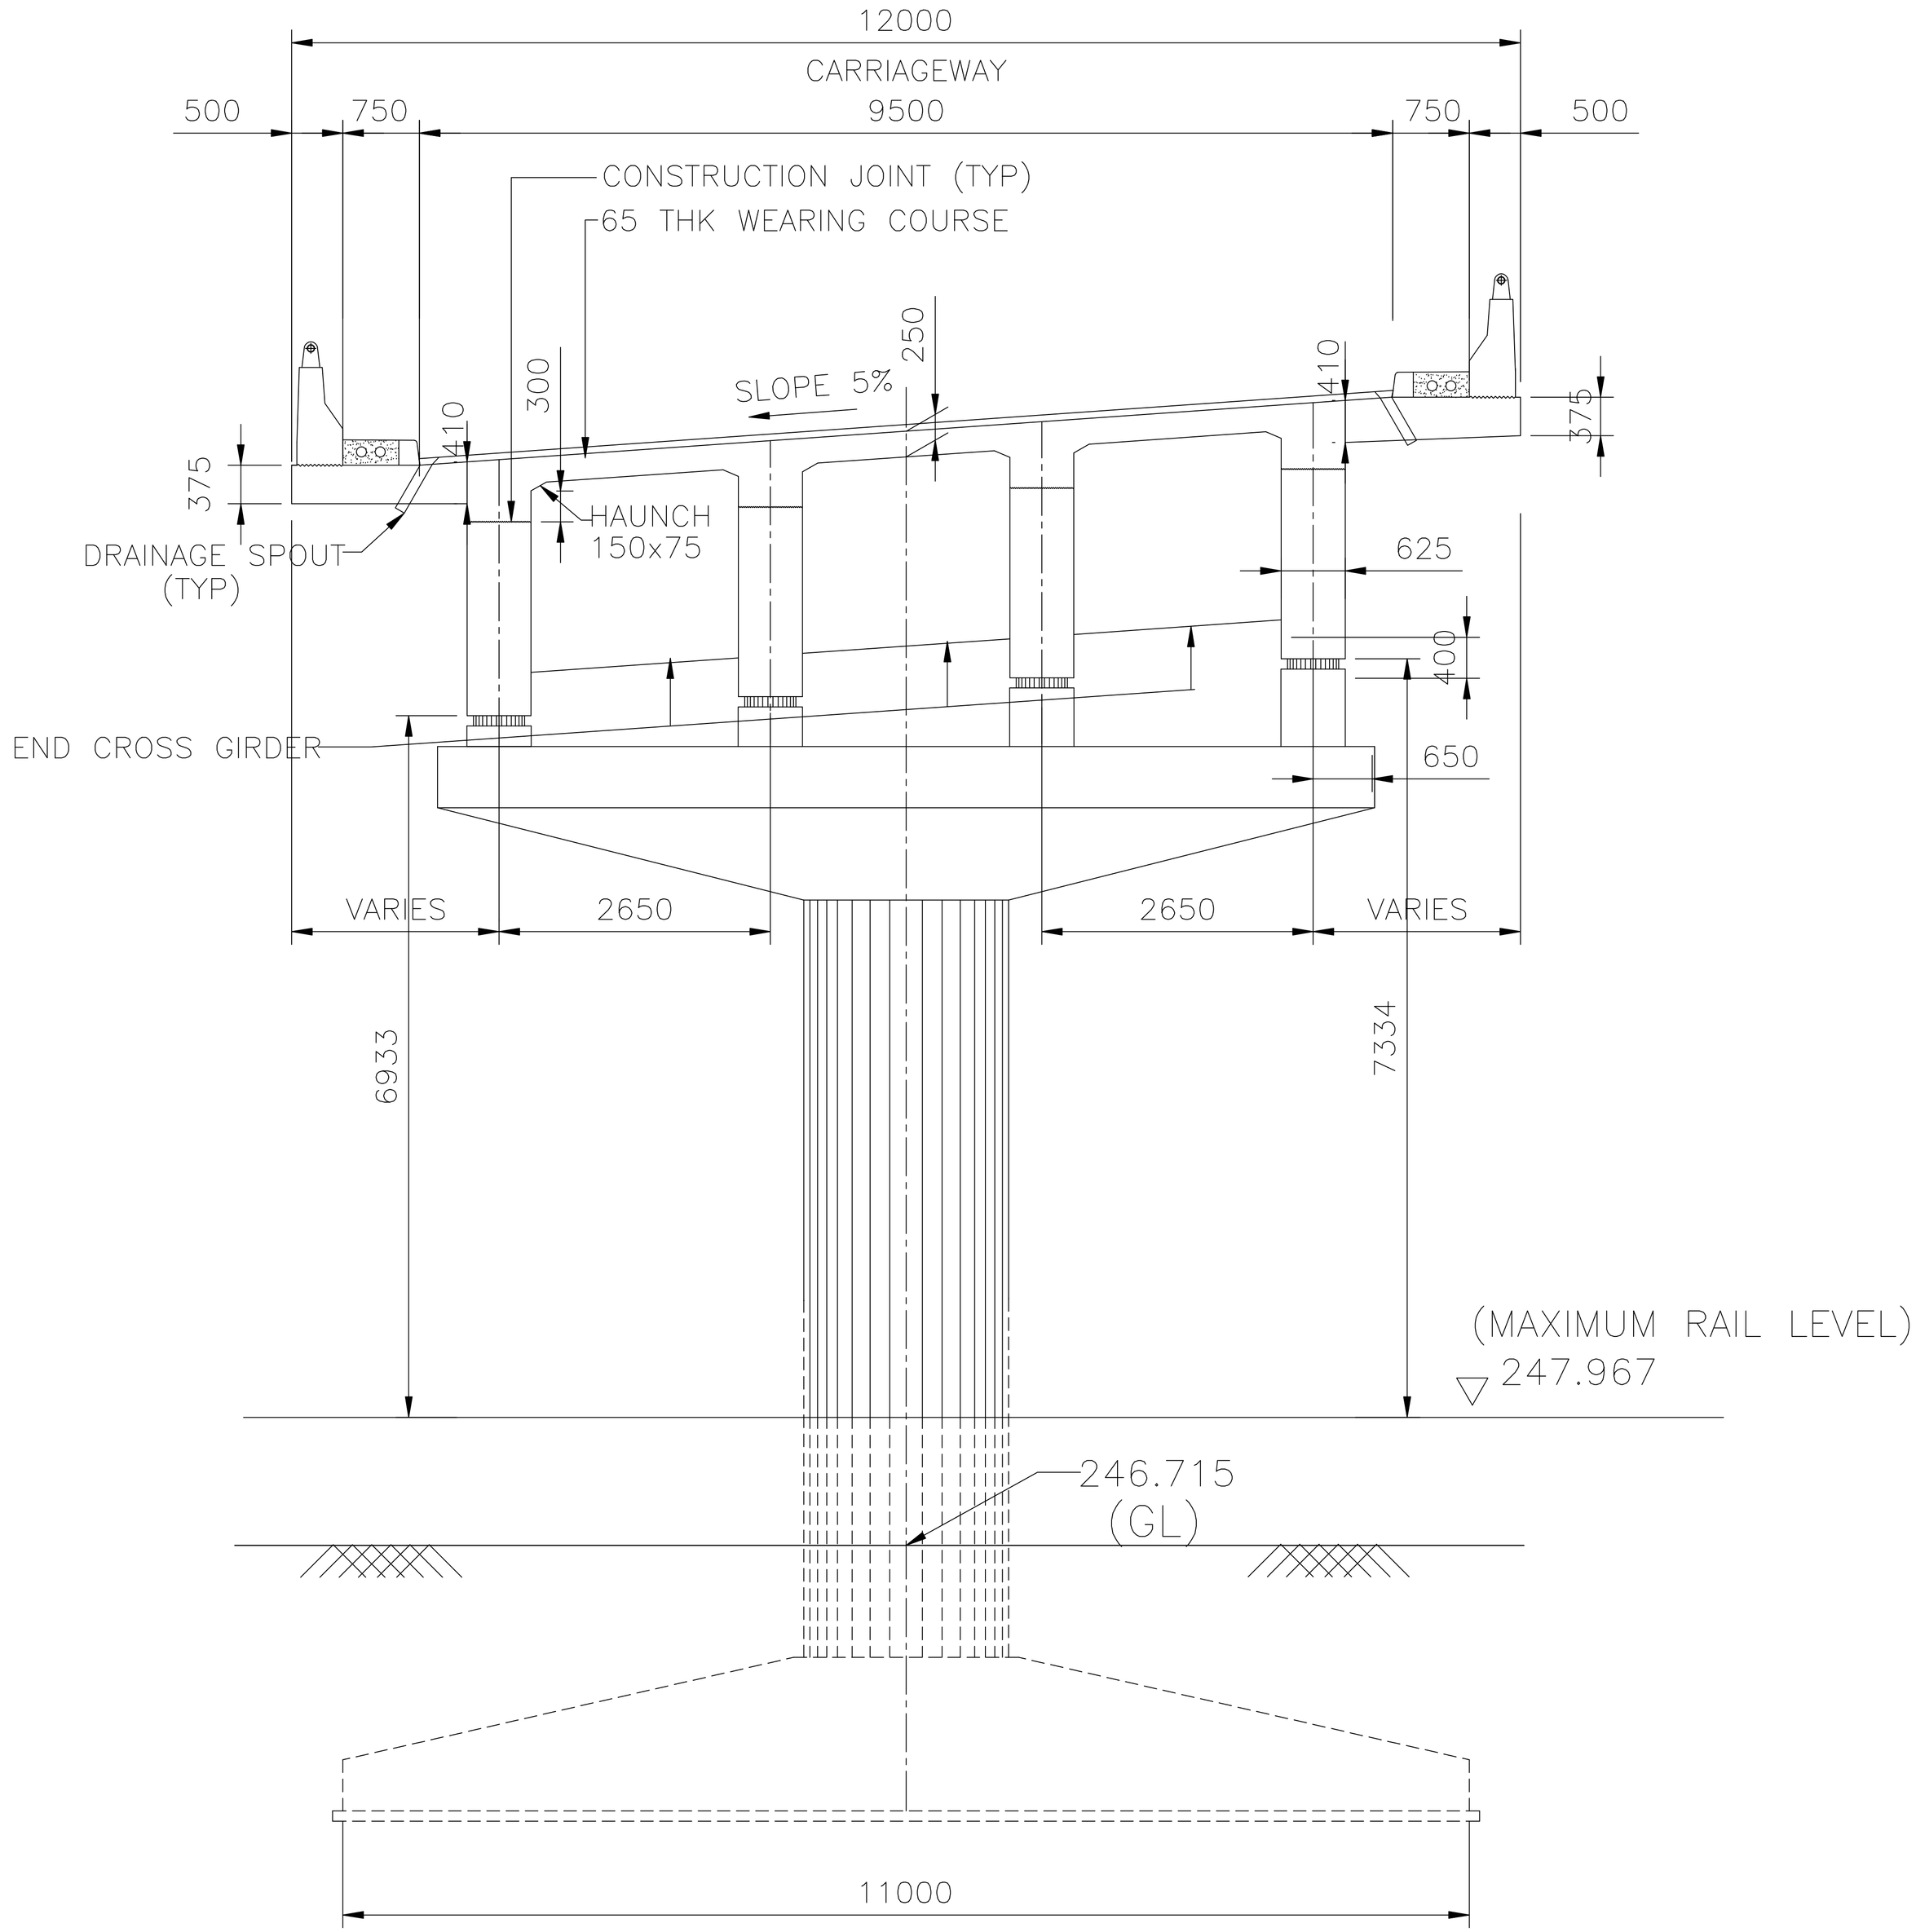

SECTION AT SUPPORT OF P9

SCALE 1:100