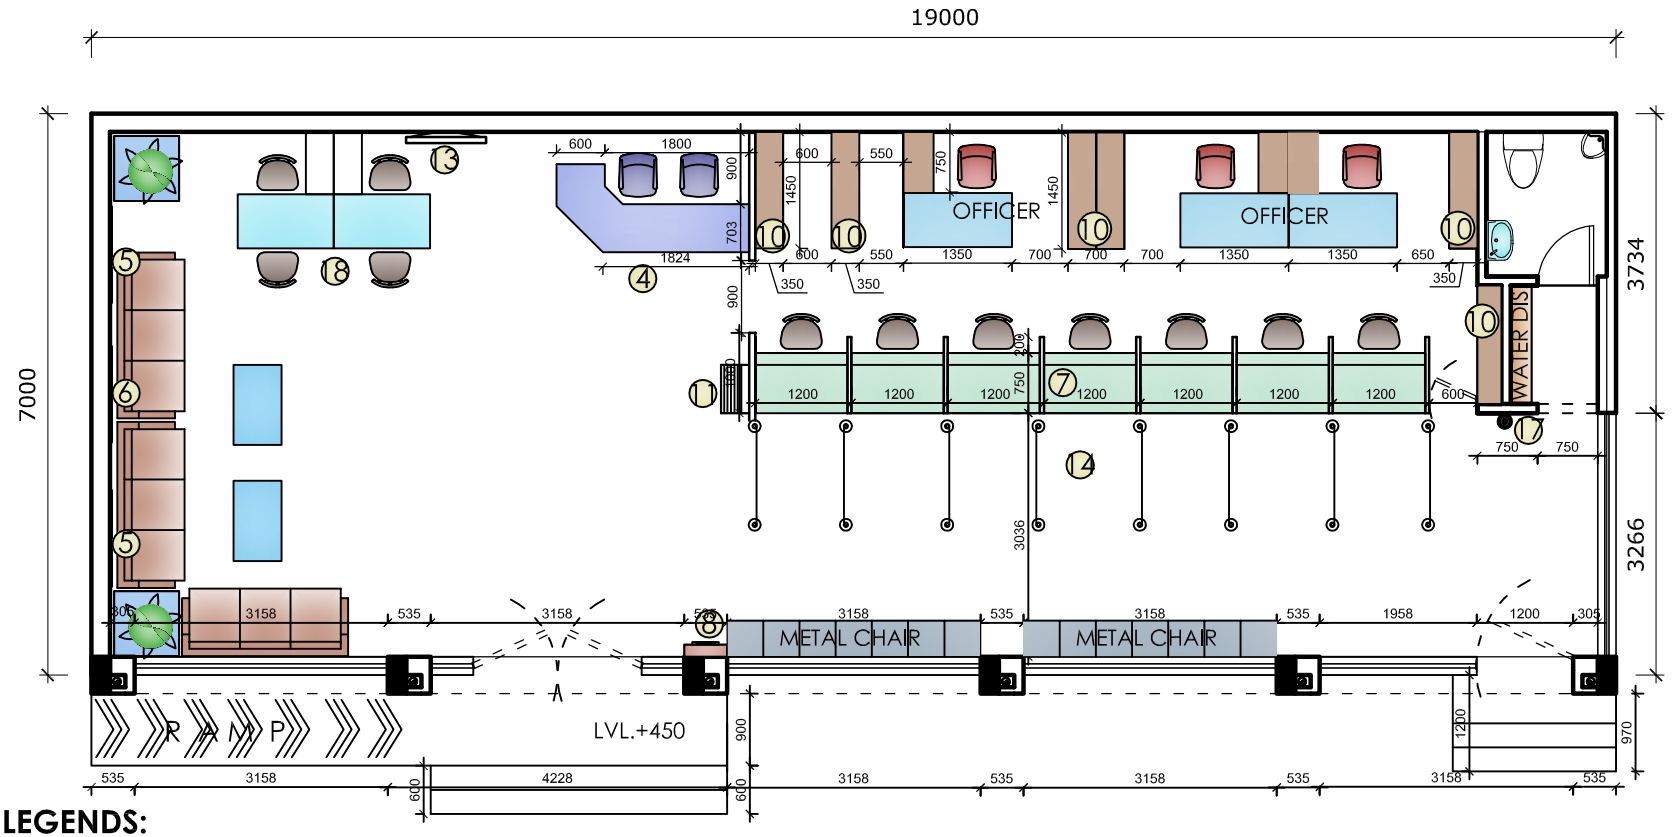


## LEGENDS:

1- ENTRANCE
2- WAITING AREA
3- INFORMATION DESK
4- MAY I HELP YOU DESK
5- BRANDING
6- CITIZENS CHARTER
7- COLLECTION COUNTER
8- DROP BOX & QMS
9- SIDE ENTRY
10- CABINET
11- DISPLAY UNIT FOR READING MATERIAL
12- TOILET
13- T.V.
14-QUEUE
15-KNOW YOUR PAN NO.
16-WRITING PAD WITH FORM HOLDER
17-FIRE EXH.
18-INFORMATION DESK

# WORKING PLAN

**AAYKAR SEWA KENDRA PROPOSAL PLAN**

Remarks:

Client:

Project:
proposed
INCOME TAX OFFICE AT ASHOK MARG, LUCKNOW

Architects:
Telecommunicatinn Consultant India Ltd.
TCIL BHAWAN,GREATER KAILESH-I, NEW DELHI

Drawing Type
PLAN

Drawing Title
WORKING PLAN

SHEETAL KUMAR (Architect)
INDU MATHUR J G M (Architect)

SCALE: NTS
Date: 23-8-11
Drawing no: W2
Revision: